FilmL.A., Inc.
6255 W Sunset Blvd, 12th Floor
Hollywood, CA 90028
t: (213)977-8600 - f: (213)977-8601
www.filmla.com

## Summary Information

**Permit No:** F00146727-A **Type of Permit:** FILMING **Release Date:** 01/11/2019

**Production Company** MESQUITE PRODUCTIONS

**Insured Company Name** MESQUITE PRODUCTIONS
Contact Phone No. 1 310-244-9390
Contact Phone No. 2 310-926-7597
Fax 310-244-9283
Address 10500 ORBITAL WAY
PACOIMA, California 91331

**Production Title** LA'S FINEST EP 109

**Type of Production** TV Drama

**Producer** Scott White

**Director** Anton Cropper

**1st AD** Lisa Rowe

**Production Manager** Mark Rabinowitz

**FilmL.A. Coordinator** Adrian Fayad

**Location Manager** Jennifer Dunne
Primary Phone Mobile - 310.720.1022
Secondary Phone

**Location Assistant** Nathan Stein
Primary Phone Mobile - 818-634-5650
Secondary Phone

## Fees

| | |
|---|---|
| Posting 300 | $207.00 |
| Posting 600 | $138.00 |
| Posting 1200 | $552.00 |
| Posting 1500 | $345.00 |
| Notification Charge | $510.00 |
| LA CITY LANE AND STREET CLOSURE FEE | $624.00 |
| FILMLA NON-REFUNDABLE FILM PERMIT RIDER FEE | $109.00 |
| FILMLA MONITOR FEES | $256.00 |
| FILMLA MONITOR FEES OVERTIME | $48.00 |

**Total Permit Fee** $2,789.00

**Number of Locations** 3

NOT A PERMIT

FilmL.A., Inc.
6255 W Sunset Blvd, 12th Floor
Hollywood, CA 90028
t: (213)977-8600 - f: (213)977-8601
www.filmla.com

## Summary Information — Location



| | | | |
|---|---|---|---|
| **Permit Number** | F00146727-A | **Location Manager** | Jennifer Dunne |
| **Production Company** | MESQUITE PRODUCTIONS | Primary Phone | Mobile - 310.720.1022 |
| **Insured Company** | MESQUITE PRODUCTIONS | Secondary Phone | |
| **Production Title** | LA'S FINEST EP 109 | | |

| | |
|---|---|
| **Location Address** | 5621 N Figueroa St, Los Angeles, CA, 90042 |
| **Location Type** | Bowling alley |
| **Prep Dates** | 1/14/2019 - 1/14/2019 02:00 - 07:00 1 day |
| **Film Dates** | 1/14/2019 - 1/14/2019 07:00 - 15:00 1 day |
| **Strike Dates** | 1/14/2019 - 1/14/2019 15:00 - 23:30 |
| **Open or Closed to the Public** | Closed |
| **Generic Conditions** | *LA CITY AND/OR LA COUNTY FIRE CHECKLIST ATTACHED TO FINAL PERMIT. THE PERMITTEE IS RESPONSIBLE FOR COMPLETING CHECKLIST PRIOR TO FILMING ACTIVITY AT THIS LOCATION. NON COMPLIANCE MAY RESULT IN ASSIGNMENT OF A FIRE OFFICER.<br>Community Survey Obtained<br>Equipment staging and vehicles may park on one side of the street only.<br>LA CITY LOT - A copy of the permit must be clearly visible and placed on top of the dash of any vehicle parked in a city lot. Companies are not allowed to cone off spaces prior to the Date and Time Approved on the permit.<br>LA CITY LOT - Must maintain local/emergency access. If company hired a Security personnel for the lot, he/she is required to have a copy of the permit. No Parking in handicap spaces at any time.<br>LA CITY LOT - Use of city lots for parking within 200 feet of any residential properties outside of normal filming hours will require a Community Survey to be obtained by the production company.<br>LA CITY LOT – For partial use of the lot, Production Company is required to make the remaining spaces available for public use.<br>Must Maintain 5' Clearance on Sidewalks/Walkways<br>Must maintain local/emergency access<br>No cast or crew parking on area streets<br>No crossovers allowed on street without prior approval.<br>No interference with merchant activity.<br>No stopping or setting up in front of merchants or residents without prior approval<br>Traffic control must be done in accordance w/MUTCD<br>Uniformed officers shall have a copy of the film permit in their possession and are required to confirm that all traffic control signage devices are in place. |
| **Please see attached documents** | LAF109 HP LADOT PARKING.pdf<br>Figueroa St btwn Ave 56 Ave 57 NS Curb - LA's Finest.pdf |

NOT A PERMIT

FilmL.A., Inc.
6255 W Sunset Blvd, 12th Floor
Hollywood, CA 90028
t: (213)977-8600 - f: (213)977-8601
www.filmla.com

## Summary Information — Location



| | | | |
|---|---|---|---|
| **Permit Number** | F00146727-A | **Location Manager** | Jennifer Dunne |
| **Production Company** | MESQUITE PRODUCTIONS | Primary Phone | Mobile - 310.720.1022 |
| **Insured Company** | MESQUITE PRODUCTIONS | Secondary Phone | |
| **Production Title** | LA'S FINEST EP 109 | | |

**Equipment on Location**

| Type | Quantity |
|---|---|
| 10 Ton Truck | 2 |
| 5 or 10 ton trucks | 2 |
| Cast/Crew vehicles | 100 |
| Condors | 1 |
| Cranes | 1 |
| Cube Trucks | 2 |
| Generator | 1 |
| Honey Wagons | 1 |
| Portable restrooms | 1 |
| Stakebed Trucks | 2 |
| Vans | 2 |

**Personnel on Location**

| Type | Quantity |
|---|---|
| Cast | 10 |
| Crew | 90 |
| FilmL.A. Monitor(s) | 1 |
| Off-Duty/Retired LAPD Officer(s) | 2 |

**Filming Activities** Atmospheric Smoke Effects; Brandishing weapons; Drive ups & away; Equipment on property; Equipment on sidewalk, in curb lane & across street; Interior and exterior dialogue; Intermittent pedestrian control; Intermittent traffic control - 2 minute standard (except 0700-0900 hrs & 1500-1900 hrs); CONDOR PLACEMENT AND ADDITIONAL PARKING IN CITY LOT DIRECTLY BEHIND BOWLING ALLEY - Approved by Bill Cody in Council Office;

**Jurisdiction** **Political:** Los Angeles City - Council District 01 **Police:** Los Angeles Police Department **Fire:** Los Angeles City

**Thomas Guide** **Page:** 595 **Grid:** C3

| **Approvals** | | |
|---|---|---|
| | FILML.A. MONITORS | Eric Warczinsky |
| | LOS ANGELES CITY POLICE DEPARTMENT | Gabriel Martinez |
| | FILML.A. CLOSURES | Adrian Fayad |
| | LOS ANGELES CITY DEPARTMENT OF PUBLIC WORKS | Jessica Castro |

**Coordinator Note** FILMLA MONITOR REQUIRED. 1/14; 0600-1500 HOURS.

**Coordinator Note** RIDER A - RELEASES LOCATION

**Coordinator Note** RIDER A - RELEASES LOCATION.

NOT A PERMIT

FilmL.A., Inc.
6255 W Sunset Blvd, 12th Floor
Hollywood, CA 90028
t: (213)977-8600 - f: (213)977-8601
www.filmla.com

## Summary Information — Location



**Permit Number** F00146727-A
**Production Company** MESQUITE PRODUCTIONS
**Insured Company** MESQUITE PRODUCTIONS
**Production Title** LA'S FINEST EP 109

**Location Manager** Jennifer Dunne
Primary Phone Mobile - 310.720.1022
Secondary Phone

**Parking**

**Base Camp** 6305 York Blvd, RITE AID LOT Los Angeles, CA, 90042
Location Type :
Other Location

**Crew Parking** 6045 York Boulevard, Los Angeles, CA, 90042
Location Type :
Other Location

**Parking Notes**
BASE-CAMP: Rite Aid, 6305 York Blvd, Los Angeles, CA 90042
Load-in: 9a , January 13th - 2a Wednesday, January 16th
Shoot Day: 4a January 14 - 7P January 15th

CREW PARKING: LAPD Museum, 6045 York Blvd, Los Angeles, CA 90042
PARKING AND CONDOR PLACEMENT IN CITY LOT 635 BEHIND BOWLING ALLEY - SEE ATTACHMENT - Bill Cody in the council office has approved the parking spots in this overhead

**Posting "No Parking" signs** EAST SIDE OF AVE. 56 FROM FIGUEROA GOING NORTH 300FT.
WEST SIDE OF AVE. 57 FROM FIGUEROA GOING NORTH 300FT.
NORTH SIDE OF FIGUEROA FROM AVE. 56 TO AVE. 57

**Approximate Footage** 901 - 1200 **Log Number** 228742

**Date(s)** 1/14/2019 to 1/14/2019 **Time(s)** 00:00 to 00:00

**Posting "No Parking" signs** CITY LOT 635. 13 SPACES TOTAL S/S OF LOT DIRECTLY BEHIND 5621 N FIGUEROA ST,

**Approximate Footage** 301 - 600 **Log Number** 228783

**Date(s)** 1/14/2019 to 1/14/2019 **Time(s)** 00:00 to 00:00

**Lane / Full Closure** N/S CURB LANE CLOSURE OF FIGUEROA FROM AVE. 56 TO AVE. 57

**Approximate Footage** 0 - 300

**Date(s)** 1/14/2019 to 1/14/2019 **Time(s)** 03:00 to 23:00

NOT A PERMIT

FilmL.A., Inc.
6255 W Sunset Blvd, 12th Floor
Hollywood, CA 90028
t: (213)977-8600 - f: (213)977-8601
www.filmla.com

## Summary Information — Location



| | | | |
|---|---|---|---|
| **Permit Number** | F00146727-A | **Location Manager** | Jennifer Dunne |
| **Production Company** | MESQUITE PRODUCTIONS | Primary Phone | Mobile - 310.720.1022 |
| **Insured Company** | MESQUITE PRODUCTIONS | Secondary Phone | |
| **Production Title** | LA'S FINEST EP 109 | | |

**Location Address** 5612 Ash St, Los Angeles, CA, 90042

**Location Type** Private Residence

**Prep Dates** 1/13/2019 - 1/13/2019 09:00 - 15:00 1 day

**Film Dates** 1/14/2019 - 1/14/2019 07:00 - 22:00 1 day

**Strike Dates** 1/15/2019 - 1/15/2019 07:00 - 19:00

**Open or Closed to the Public** Closed

**Generic Conditions**
Community Survey Obtained
Equipment staging and vehicles may park on one side of the street only.
Must Maintain 5' Clearance on Sidewalks/Walkways
No cast or crew parking on area streets
No crossovers allowed on street without prior approval.
Notify LAPD Northeast Division (323) 561-3214 or comm. (213-978-6552 1/2 hour prior to any gunfire, brandishing weapons, special effects or simulated emergency or criminal activity.
Number of uniformed officers listed on the permit is a minimum requirement.
Permittee remains responsible for deploying a sufficient number of uniformed officers to provide traffic and crowd control to ensure the safety of the film crew and the public.
Traffic control must be done in accordance w/MUTCD
Uniformed officers shall have a copy of the film permit in their possession and are required to confirm that all traffic control signage devices are in place.

**Please see attached document** Ash St btwn Ave 56 100ft east SS curb+1 - LA's Finest.pdf

**Equipment on Location**

| Type | Quantity |
|---|---|
| 10 Ton Truck | 2 |
| 5 or 10 ton trucks | 2 |
| Cast/Crew vehicles | 100 |
| Condors | 1 |
| Cranes | 1 |
| Cube Trucks | 2 |

**Personnel on Location**

| Type | Quantity |
|---|---|
| Cast | 10 |
| Crew | 90 |
| Off-Duty/Retired LAPD Officer(s) | 2 |

NOT A PERMIT

FilmL.A., Inc.
6255 W Sunset Blvd, 12th Floor
Hollywood, CA 90028
t: (213)977-8600 - f: (213)977-8601
www.filmla.com

## Summary Information — Location



| | | | |
|---|---|---|---|
| **Permit Number** | F00146727-A | **Location Manager** | Jennifer Dunne |
| **Production Company** | MESQUITE PRODUCTIONS | Primary Phone | Mobile - 310.720.1022 |
| **Insured Company** | MESQUITE PRODUCTIONS | Secondary Phone | |
| **Production Title** | LA'S FINEST EP 109 | | |

| | |
|---|---|
| Generator | 1 |
| Honey Wagons | 1 |
| Portable restrooms | 1 |
| Stakebed Trucks | 2 |
| Vans | 2 |

**Filming Activities** Atmospheric Smoke Effects; Brandishing weapons; Drive ups & away; Equipment on property; Equipment on sidewalk, in curb lane & across street; Interior and exterior dialogue; Intermittent pedestrian control; Intermittent traffic control - 2 minutes standard; Additional Prep - 1/16 7A-11A;

**Jurisdiction** **Political:** Los Angeles City - Council District 01 **Police:** Los Angeles Police Department **Fire:** Los Angeles City

**Thomas Guide** **Page:** 595 **Grid:** C2

**Approvals**

| | |
|---|---|
| LOS ANGELES CITY POLICE DEPARTMENT | Gabriel Aleman |
| FILML.A. CLOSURES | Adrian Fayad |
| LOS ANGELES CITY DEPARTMENT OF PUBLIC WORKS | Cairo Hunter |

**Coordinator Note** RIDER A - RELEASES LOCATION.

**Parking**

**Base Camp** 6305 York Blvd, RITE Location Type : AID LOT Los Angeles, Other Location CA, 90042

**Crew Parking** 6045 York Boulevard, Location Type : Los Angeles, CA, Other Location 90042

**Parking Notes**

BASECAMP: Rite Aid, 6305 York Blvd, Los Angeles, CA 90042
Load-in: 10a Tuesday, January 15th - 2a Wednesday, January 16th
Shoot Day: 4a Wednesday, January 16th - 1a Thursday, January 17th

CREW PARKING: LAPD Museum, 6045 York Blvd, Los Angeles, CA 90042

BG Parking - 25 Cars - Monte VIsta Lot
St Ignatius of Loyola Catholic Church
322 N Ave 61, Los Angeles, CA 90042
SPOT CHECK APPROVED. per Ins. ANDERSON

NOT A PERMIT

FilmL.A., Inc.
6255 W Sunset Blvd, 12th Floor
Hollywood, CA 90028
t: (213)977-8600 - f: (213)977-8601
www.filmla.com

## Summary Information — Location



| | | | |
|---|---|---|---|
| **Permit Number** | F00146727-A | **Location Manager** | Jennifer Dunne |
| **Production Company** | MESQUITE PRODUCTIONS | Primary Phone | Mobile - 310.720.1022 |
| **Insured Company** | MESQUITE PRODUCTIONS | Secondary Phone | |
| **Production Title** | LA'S FINEST EP 109 | | |

**Posting "No Parking" signs** S/S ASH ST FROM N AVE 56 TO THE EAST 300 FT

**Approximate Footage** 0 - 300 **Log Number** 228745

**Date(s)** 1/13/2019 to 1/13/2019 **Time(s)** 07:00 to 19:00

**Posting "No Parking" signs** S/S ASH ST FROM N AVE 56 TO THE EAST 300 FT

**Approximate Footage** 0 - 300 **Log Number** 228746

**Date(s)** 1/15/2019 to 1/15/2019 **Time(s)** 07:00 to 19:00

**Posting "No Parking" signs** S/S ASH ST FROM N AVE 56 TO THE EAST 300 FT
E/S N AVE 56 FROM ASH ST TO THE NORTH 300 FT
NORTH SIDE OF ASH FROM AVE. 56 GOING EAST 100 FT (PICTURE)
BOTH SIDES OF MONTE VISTA ST. FROM AVE. 56 GOING EAST 100FT. (TRUCK EASEMENT)

**Approximate Footage** 1201 - 1500 **Log Number** 228748

**Date(s)** 1/14/2019 to 1/14/2019 **Time(s)** 00:00 to 00:00

**Lane / Full Closure** S/S CURB PLUS ADJACENT LANE CLOSURE OF ASH ST., AVE 56 - EAST 100'

**Approximate Footage** 0 - 300

**Date(s)** 1/14/2019 to 1/14/2019 **Time(s)** 07:00 to 22:00

NOT A PERMIT

FilmL.A., Inc.
6255 W Sunset Blvd, 12th Floor
Hollywood, CA 90028
t: (213)977-8600 - f: (213)977-8601
www.filmla.com

## Summary Information — Location



| | | | |
|---|---|---|---|
| **Permit Number** | F00146727-A | **Location Manager** | Jennifer Dunne |
| **Production Company** | MESQUITE PRODUCTIONS | Primary Phone | Mobile - 310.720.1022 |
| **Insured Company** | MESQUITE PRODUCTIONS | Secondary Phone | |
| **Production Title** | LA'S FINEST EP 109 | | |

**Location Address** 6305 York Blvd, RITE AID LOT Los Angeles, CA, 90042

**Location Type** Business

**Location Description** RITE AID LOT

**Prep Dates** 1/13/2019 - 1/14/2019 09:00 - 04:00 1 day

**Film Dates** 1/14/2019 - 1/15/2019 04:00 - 19:00 1 day

**Open or Closed to the Public** Closed

**Generic Conditions**
Community Survey Obtained
Must Maintain 5' Clearance on Sidewalks/Walkways
No cast or crew parking on area streets
No interference with merchant activity.
No interference with vehicular or pedestrian traffic
No stopping and setting up in residential areas before 7am or after 10pm without prior approval
No stopping or setting up in front of merchants or residents without prior approval

**Equipment on Location**

| Type | Quantity |
|---|---|
| 10 Ton Truck | 2 |
| 5 or 10 ton trucks | 2 |
| Cast/Crew vehicles | 100 |
| Condors | 1 |
| Cranes | 1 |
| Cube Trucks | 2 |
| Generator | 1 |
| Honey Wagons | 1 |
| Portable restrooms | 1 |
| Stakebed Trucks | 2 |
| Vans | 2 |

**Personnel on Location**

| Type | Quantity |
|---|---|
| Cast | 10 |
| Crew | 90 |

**Filming Activities** FOR BASE CAMP POSTING ;

**Jurisdiction** **Political:** Los Angeles City - Council District 14 **Police:** Los Angeles Police Department **Fire:** Los Angeles City

NO PERMIT

FilmL.A., Inc.
6255 W Sunset Blvd, 12th Floor
Hollywood, CA 90028
t: (213)977-8600 - f: (213)977-8601
www.filmla.com

## Summary Information — Location



| | | | |
|---|---|---|---|
| **Permit Number** | F00146727-A | **Location Manager** | Jennifer Dunne |
| **Production Company** | MESQUITE PRODUCTIONS | Primary Phone | Mobile - 310.720.1022 |
| **Insured Company** | MESQUITE PRODUCTIONS | Secondary Phone | |
| **Production Title** | LA'S FINEST EP 109 | | |

**Thomas Guide** **Page:** 595 **Grid:** D2

**Approvals** LOS ANGELES CITY POLICE DEPARTMENT Gabriel Martinez

**Coordinator Note** RIDER A - RELEASES LOCATION

**Parking**

**Base Camp**
Location Type : Filming Location

**Crew Parking**
Location Type : Other Location
6045 York Boulevard, Los Angeles, CA, 90042

**Parking Notes**
BASE-CAMP: Rite Aid, 6305 York Blvd, Los Angeles, CA 90042
Load-in: 9a , January 13th - 2a Wednesday, January 16th
Shoot Day: 4a January 14 - 7P January 15th

**Posting "No Parking" signs** BOTH SIDES OF GARVANZA FROM AVE. 64 GOING WEST 150FT. (TRUCK EASEMENT)
BOTH SIDES OF AVE. 64 FROM GARVANZA GOING SOUTH 150FT. (TRUCK EASEMENT)

**Approximate Footage** 901 - 1200 **Log Number** 228751

**Date(s)** 1/14/2019 to 1/14/2019 **Time(s)** 00:00 to 00:00

**Posting "No Parking" signs** N/S YORK BLVD FROM MESA TO THE WEST 250FT

**Approximate Footage** 0 - 300 **Log Number** 228753

**Date(s)** 1/14/2019 to 1/14/2019 **Time(s)** 00:00 to 00:00

NOT A PERMIT

LAs FINEST

Monday
January 14th

Highland Park
Bowl

Permit #F00146727-A

- TRAFFIC SIGNAL
- TRAFFIC CONE
- TYPE I W/ SIGN
- HIGH LEVEL WARNING DEVICE

W4-2(RT) W20-1 W20-5 W1-6 (L) C30(CA)

ALL TRAFFIC CONTROL WILL BE INSTALLED TO MEET OR EXCEED THE MUTCD AND WATCH MINIMUM REQUIREMENTS

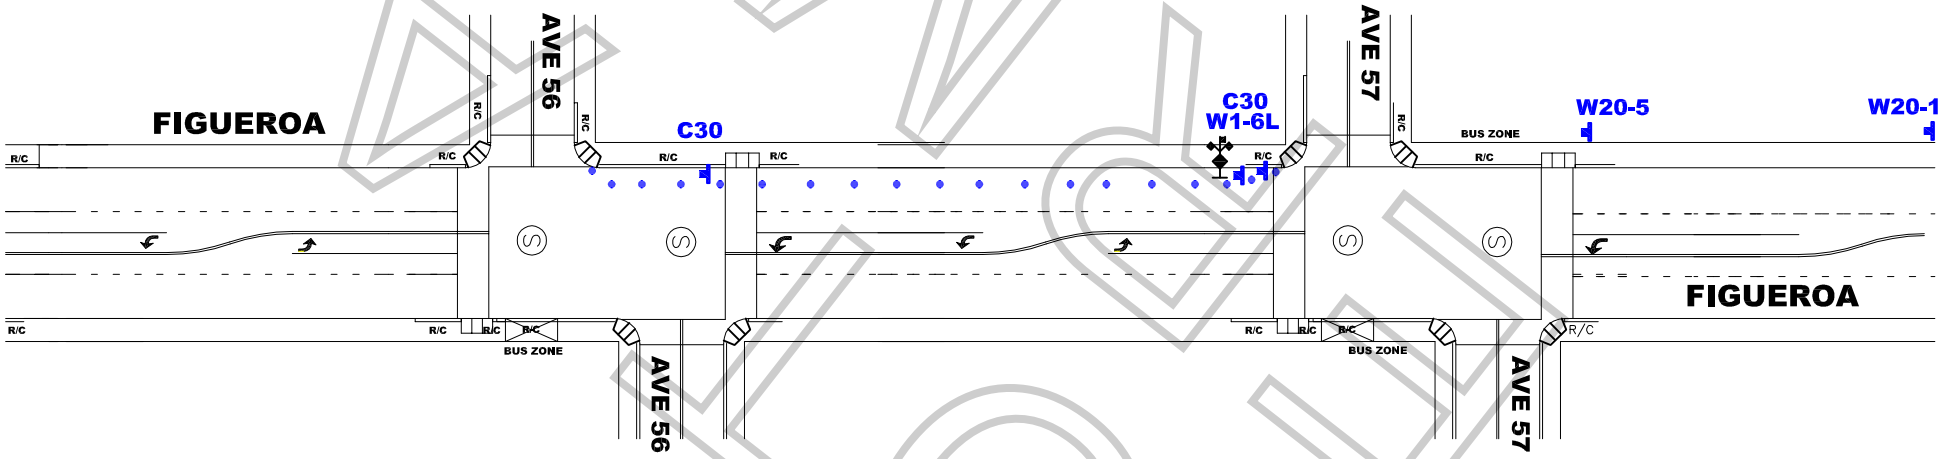


FINAL ORIGINAL

## WORK ZONE TRAFFIC CONTROL PLAN
## GENERAL NOTES

**1. DATE/TIME: 1-14-19 FROM 03:00 HOURS TO 23:00 HOURS.**

2. ALL SIGNING, STRIPING, AND TRAFFIC CONTROL DEVICES SHALL CONFORM TO THE (CURRENT) STATE OF CALIFORNIA DEPARTMENT OF TRANSPORTATION (CALTRANS) STANDARD PLANS AND STANDARD SPECIFICATIONS, CALIFORNIA MUTCD, AND ANY ADDENDUMS THERETO, AND AS SHOWN ON THESE PLANS, SYMBOLS AND ABBREVIATIONS USED ARE SHOWN ON CALTRANS STANDARD PLANS.
3. THERE WILL BE NO INTERFERENCE WITH TRAFFIC SIGNALS OR CROSSWALKS.
4. CONES WILL BE 28" MINIMUM HEIGHT AND HAVE REFLECTORIZED SLEEVES FOR NIGHT WORK.
5. POLICE WILL DIRECT TRAFFIC IF NECESSARY.

TCP FOR: LA'S FINEST

LOCATION: N/S CURB LANE CLOSURE OF FIGUEROA
FROM AVE 56 TO AVE 57
CITY OF LOS ANGELES, CA

CONTACT: NATHAN STEIN
PH# 818-634-5650

JCL TRAFFIC SERVICES
(213) 622-9775
C31-CA Lic # 805357

| DATE | REVISIONS | DRAFTER: MARIO MENJIVAR |
|---|---|---|
| | | SCALE: N.T.S. |
| | | FILM LA: AF |

Permit #E0014672-A

Ⓢ TRAFFIC SIGNAL

TRAFFIC CONE

TYPE I W/ SIGN

HIGH LEVEL WARNING DEVICE

TRAFFIC OFFICER OR FLAGGER

**ALL TRAFFIC CONTROL WILL BE INSTALLED TO MEET OR EXCEED THE LATEST CA-MUTCD MINIMUM REQUIREMENTS**

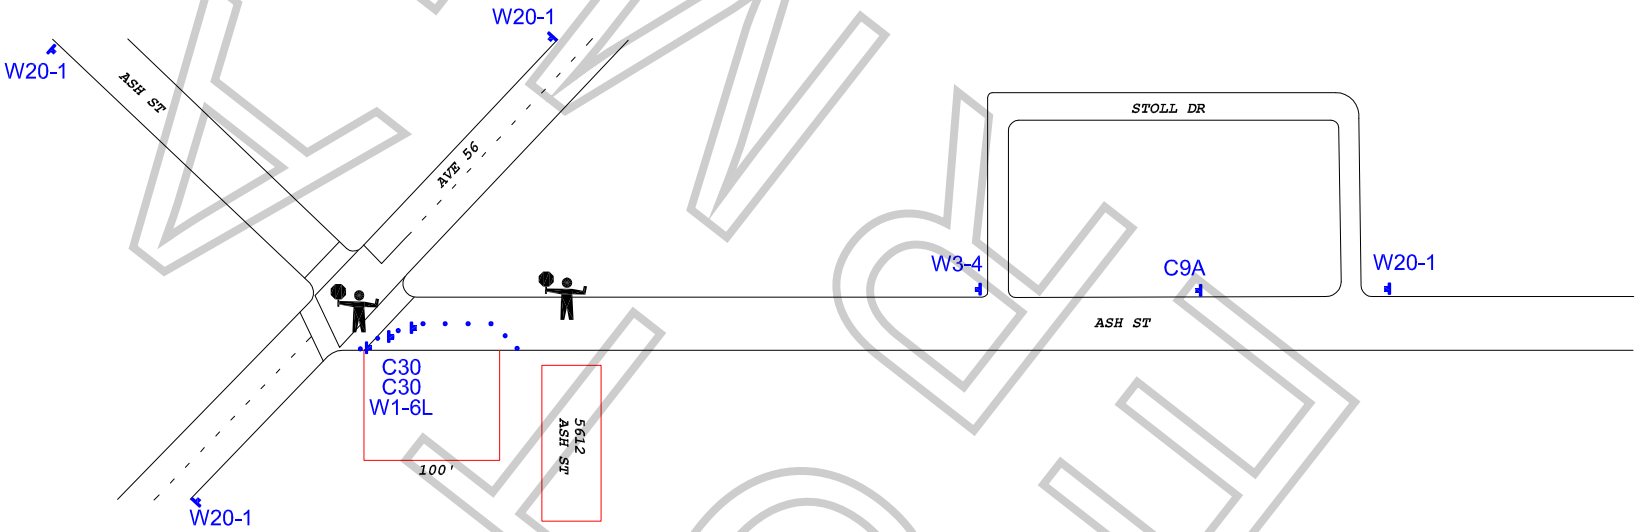


## WORK ZONE TRAFFIC CONTROL PLAN
## GENERAL NOTES

1. DATE/TIME: 1-14-19 FROM 07:00 HOURS TO 22:00 HOURS.

2. ALL SIGNING, STRIPING, AND TRAFFIC CONTROL DEVICES SHALL CONFORM TO THE (CURRENT) STATE OF CALIFORNIA DEPARTMENT OF TRANSPORTATION (CALTRANS) STANDARD PLANS AND STANDARD SPECIFICATIONS, CALIFORNIA MUTCD, AND ANY ADDENDUMS THERETO, AND AS SHOWN ON THESE PLANS, SYMBOLS AND ABBREVIATIONS USED ARE SHOWN ON CALTRANS STANDARD PLANS.
3. THERE WILL BE NO INTERFERENCE WITH TRAFFIC SIGNALS OR CROSSWALKS.
4. CONES WILL BE 28" MINIMUM HEIGHT AND HAVE REFLECTORIZED SLEEVES FOR NIGHT WORK.
5. POLICE WILL DIRECT TRAFFIC IF NECESSARY.

| | |
|---|---|
| TCP FOR: | LA'S FINEST |
| LOCATION: | S/S CURB & ADJACENT - ASH ST<br>FROM AVE 56 & 100' EAST<br>LOS ANGELES, CALIFORNIA |
| CONTACT: | NATHAN STEIN<br>PH# 818-634-5650 |
| | JCL TRAFFIC SERVICES<br>(213) 622-9775<br>C31-CA Lic # 805357 |
| DATE / REVISIONS | DRAFTER: MARIO MENJIVAR<br>SCALE: N.T.S.<br>FILM LA: AF |

FINAL FOR PERMIT